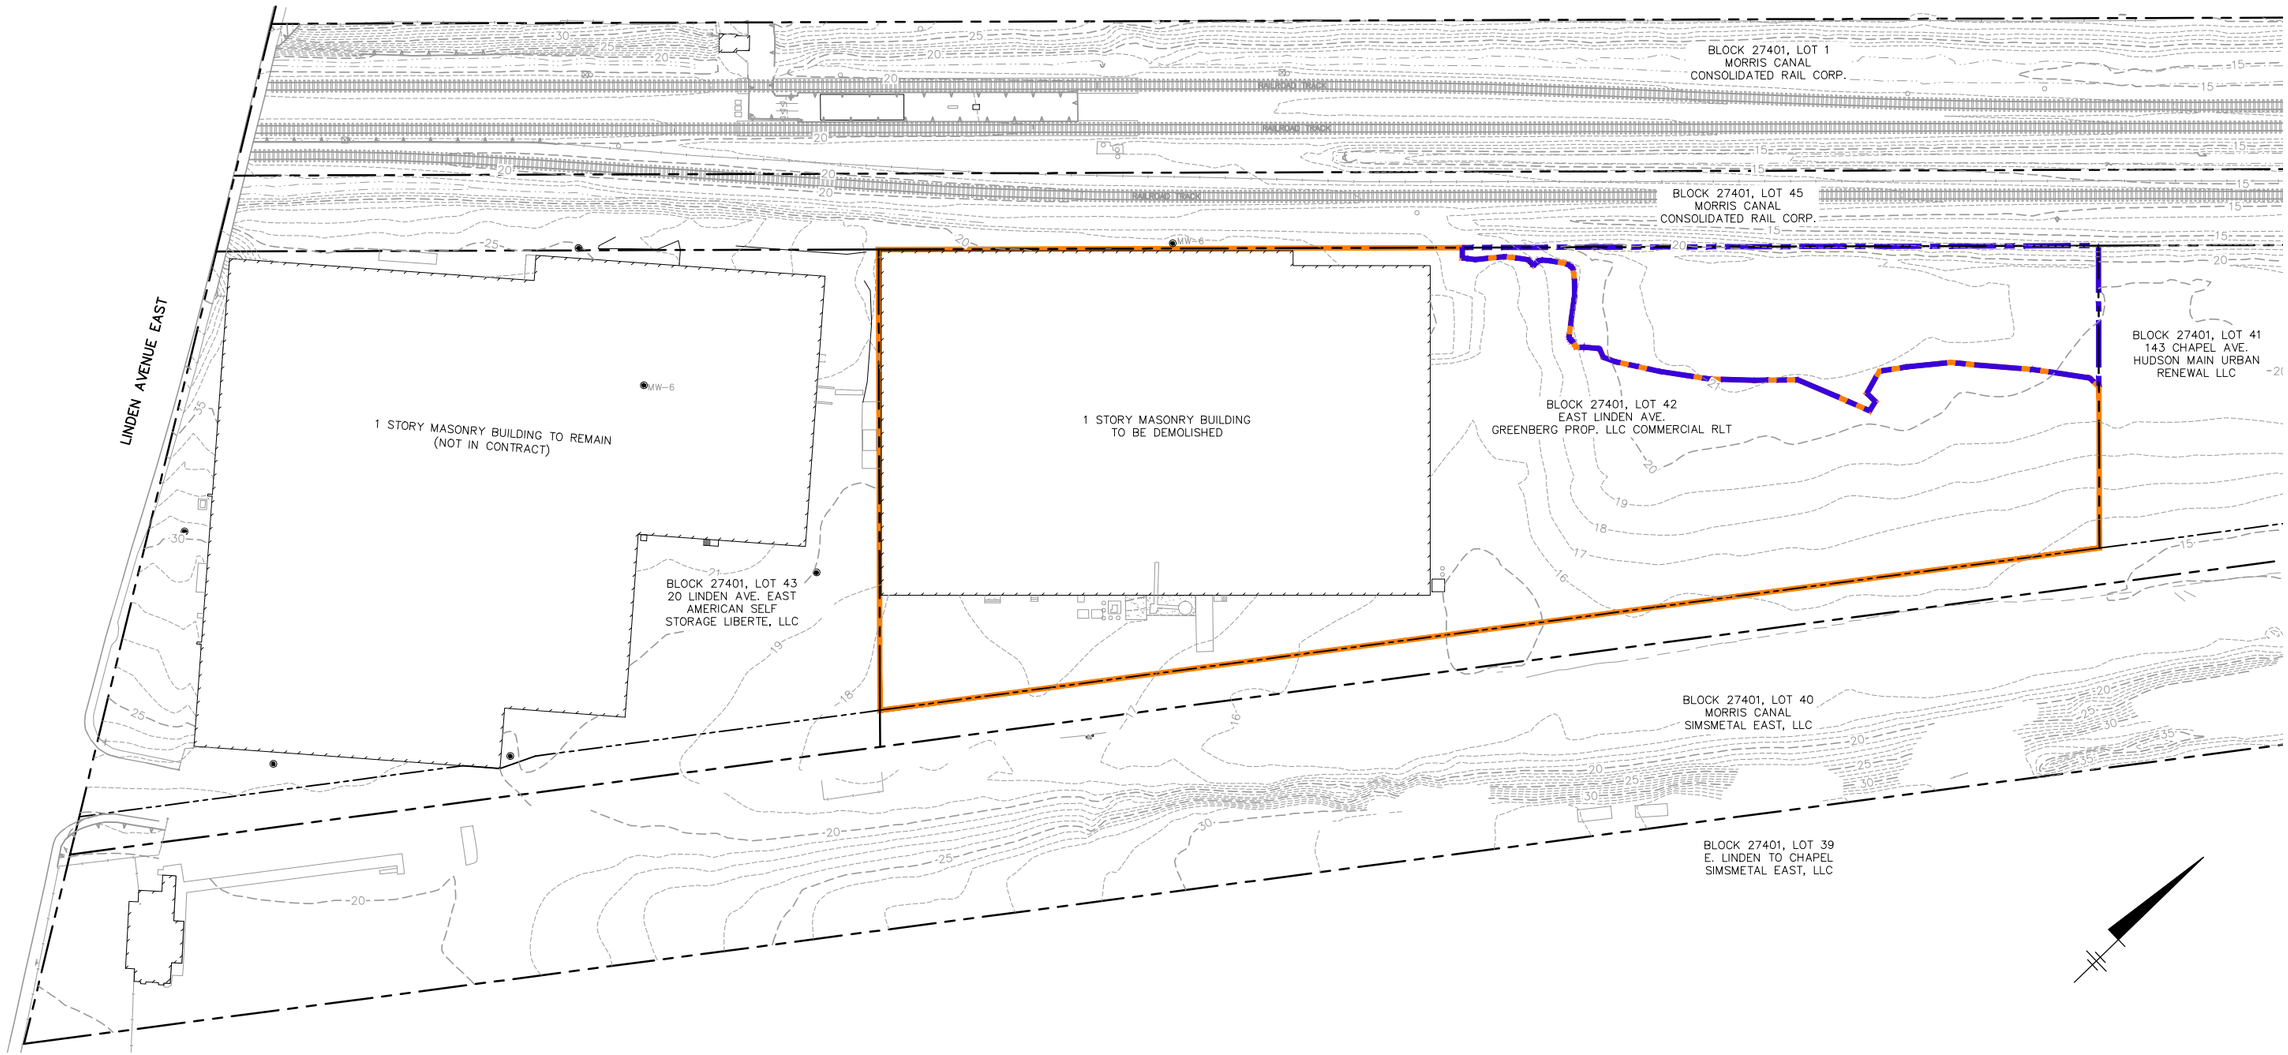

LEGEND:

- MAJORITY SITE SOIL (AOC-1A) BOUNDARY
- MSA SOIL (AOC-1B) BOUNDARY
- HUDSON COUNTY CHROMATE SITE 107 BOUNDARY
- EASEMENT
- PRE-REMEDIATION ELEVATION (1-FT INTERVAL IN NAVD-88)
- EXISTING RAILROAD TRACK
- EXISTING BUILDINGS
- EXISTING MONITORING WELL

NOTES:

1. ELEVATION VERTICAL DATUM IS NORTH AMERICAN VERTICAL DATUM OF 1988 (NAVD88), IN US SURVEY FEET.
2. LOT/BLOCK INFORMATION FROM CITY OF JERSEY CITY TAX MAP, SHEET 274, DATED AUGUST 2006 AT A SCALE OF 1" = 200'. LOT/BLOCK OWNERSHIP FROM TAX RECORDS DATED 5/13/2017.
3. PRE-REMEDIATION ELEVATION CONTOURS SUPPLIED BY DRESDNER ROBIN, INC., BOUNDARY AND TOPOGRAPHIC SURVEY, DATED 2/15/11 AT A SCALE OF 1" = 60'.

0 50' 100'
GRAPHIC SCALE

PPG
18 CHAPEL AVENUE, JERSEY CITY, NEW JERSEY
REMEDIAL ACTION REPORT

PRE-REMEDIATION SITE PLAN

ARCADIS

FIGURE
2

CITY:SYRACUSE-NY DIV/GROUP:ENVCAD DB:G.STEINBERGER LD: PIC: PM:M.CONGER TM:P.BRACKEN LYR:ON=*;OFF=*REF*
C:\BIM\OneDrive - ARCADIS\BIM 360 Docs\AUS-PPG-SITE 107 DEMO-JERSEY CITY New Jersey\Project Files\2021\01-In Progress\01-DWG\RAR-FIG02-SITEPLAN.dwg LAYOUT: 2 SAVED: 10/22/2021 1:30 PM ACADVER: 24.1S (LMS TECH) PAGESETUP: ---- PLOTSTYLETABLE: PLTFULL.CTB PLOTTED:
11/2/2021 9:22 AM BY: STEINBERGER, GEORGE
XREFS: IMAGES: PROJECTNAME: ----
RAR-X-TITLE
GEN-X-BASEMAP